N

0 150
75 300
1"=150'
Horizontal Scale
in Feet

FOR COMPLETE LEGEND, SEE SHEET 2
FOR LANDSCAPE INTEGRATION PLANS AND DETAILS, SEE SHEETS 307–359

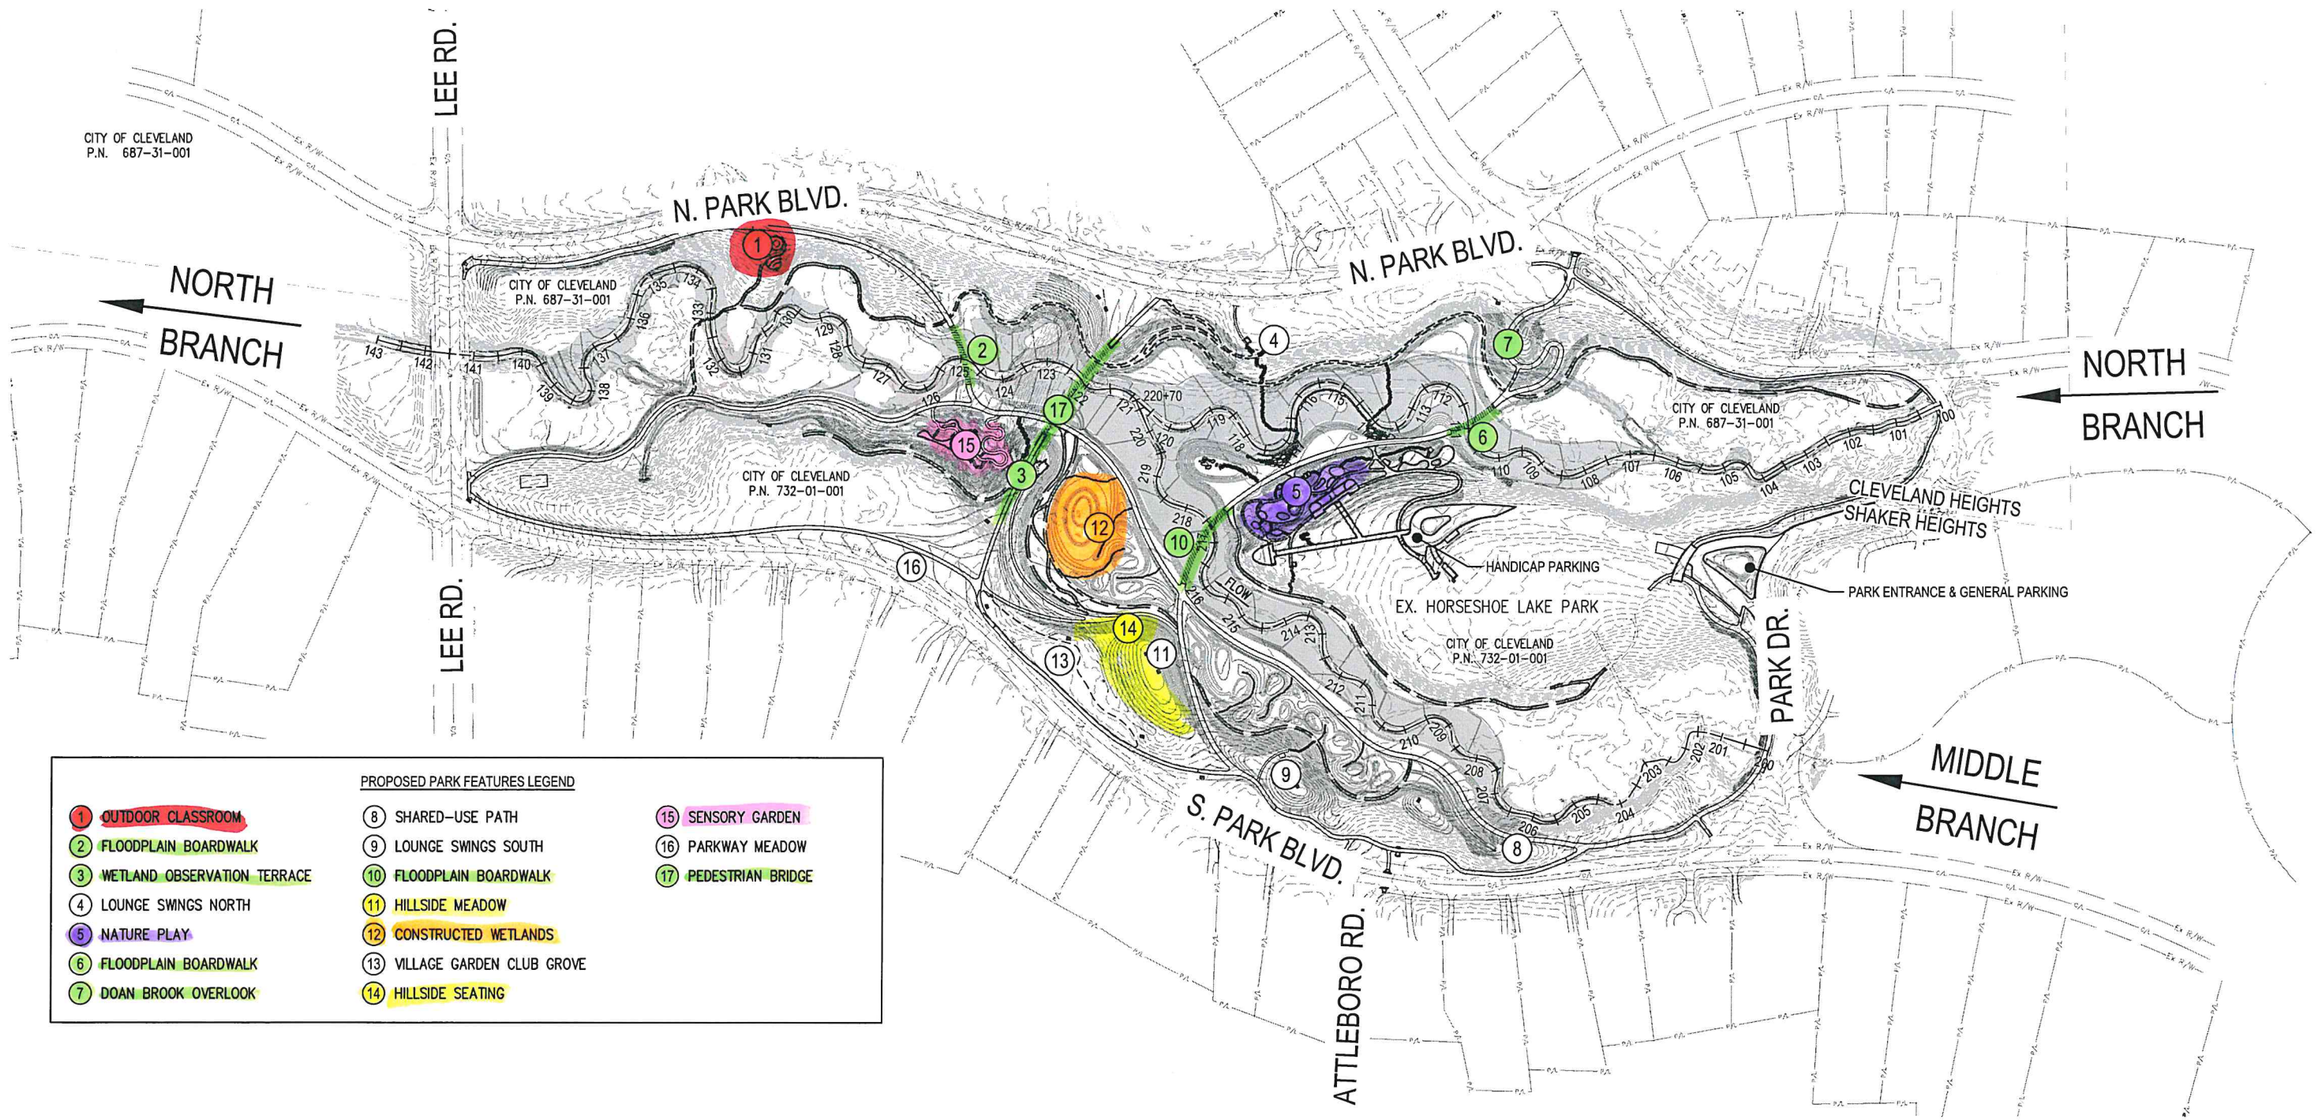

PROPOSED PARK FEATURES LEGEND

1. OUTDOOR CLASSROOM
2. FLOODPLAIN BOARDWALK
3. WETLAND OBSERVATION TERRACE
4. LOUNGE SWINGS NORTH
5. NATURE PLAY
6. FLOODPLAIN BOARDWALK
7. DOAN BROOK OVERLOOK
8. SHARED–USE PATH
9. LOUNGE SWINGS SOUTH
10. FLOODPLAIN BOARDWALK
11. HILLSIDE MEADOW
12. CONSTRUCTED WETLANDS
13. VILLAGE GARDEN CLUB GROVE
14. HILLSIDE SEATING
15. SENSORY GARDEN
16. PARKWAY MEADOW
17. PEDESTRIAN BRIDGE

GPD GROUP
STIMSON
AECOM
EnviroScience
KS ASSOCIATES

Northeast Ohio Regional Sewer District

REGIONAL STORMWATER MANAGEMENT

REV NO	DATE	ISSUED BY	REMARKS
5	1/23/26	GPD	FINAL DESIGN SUBMITTAL
4	7/18/25	GPD	100% DESIGN SUBMITTAL
3	2/28/25	GPD	90% DESIGN SUBMITTAL
2	11/08/24	GPD	60% DESIGN SUBMITTAL
1	5/24/24	GPD	30% DESIGN SUBMITTAL

DESIGNED BY: JTL
DRAWN BY: ELD
SHEET CHK'D BY: JTL
CROSS CHK'D BY: IV
APPROVED BY: MAL
ISSUED DATE: 1/23/26

DOAN BROOK RESTORATION
AT HORSESHOE PARK
NEORSD PROJECT NO. 1629

OVERALL PARK SITE PLAN

WARNING
0 1/2 1
IF THIS BAR DOES NOT MEASURE 1" THEN DRAWING IS NOT TO SCALE

PROJECT SET: 1629
SHEET NO: SHEET 5/376
SHEET: C-002

Q:\PUBLIC\OH\NEORSD\2022\202204.01 HORSESHOE\CIVIL\SHEETS\1629_PARK SITE PLAN.DWG - OVERALL PARK SITE PLAN - - - - - PLOTTED 1/22/2026 5:27 PM BY LANN, JOE